



|  |
|--|
|  |
|  |

Gouvernement of Alberta

Ft Chip house

| No. | Description | Date |
|-----|-------------|------|
|     |             |      |
|     |             |      |
|     |             |      |
|     |             |      |
|     |             |      |

| FT.CHIP HOUSE FRONT VIEW |                |       |
|--------------------------|----------------|-------|
| Project number           | Project Number | A0.1  |
| Date                     | 06/07/2026     |       |
| Drawn by                 | KG             |       |
| Checked by               | LH             | Scale |




|  |
|--|
|  |
|  |

Gouvernement of Alberta

Ft Chip house

| No. | Description | Date |
|-----|-------------|------|
|     |             |      |
|     |             |      |
|     |             |      |
|     |             |      |
|     |             |      |

| FT.CHIP HOUSE REAR VIEW |                |       |
|-------------------------|----------------|-------|
| Project number          | Project Number | A0.2  |
| Date                    | 06/07/2026     |       |
| Drawn by                | KG             |       |
| Checked by              | LH             | Scale |

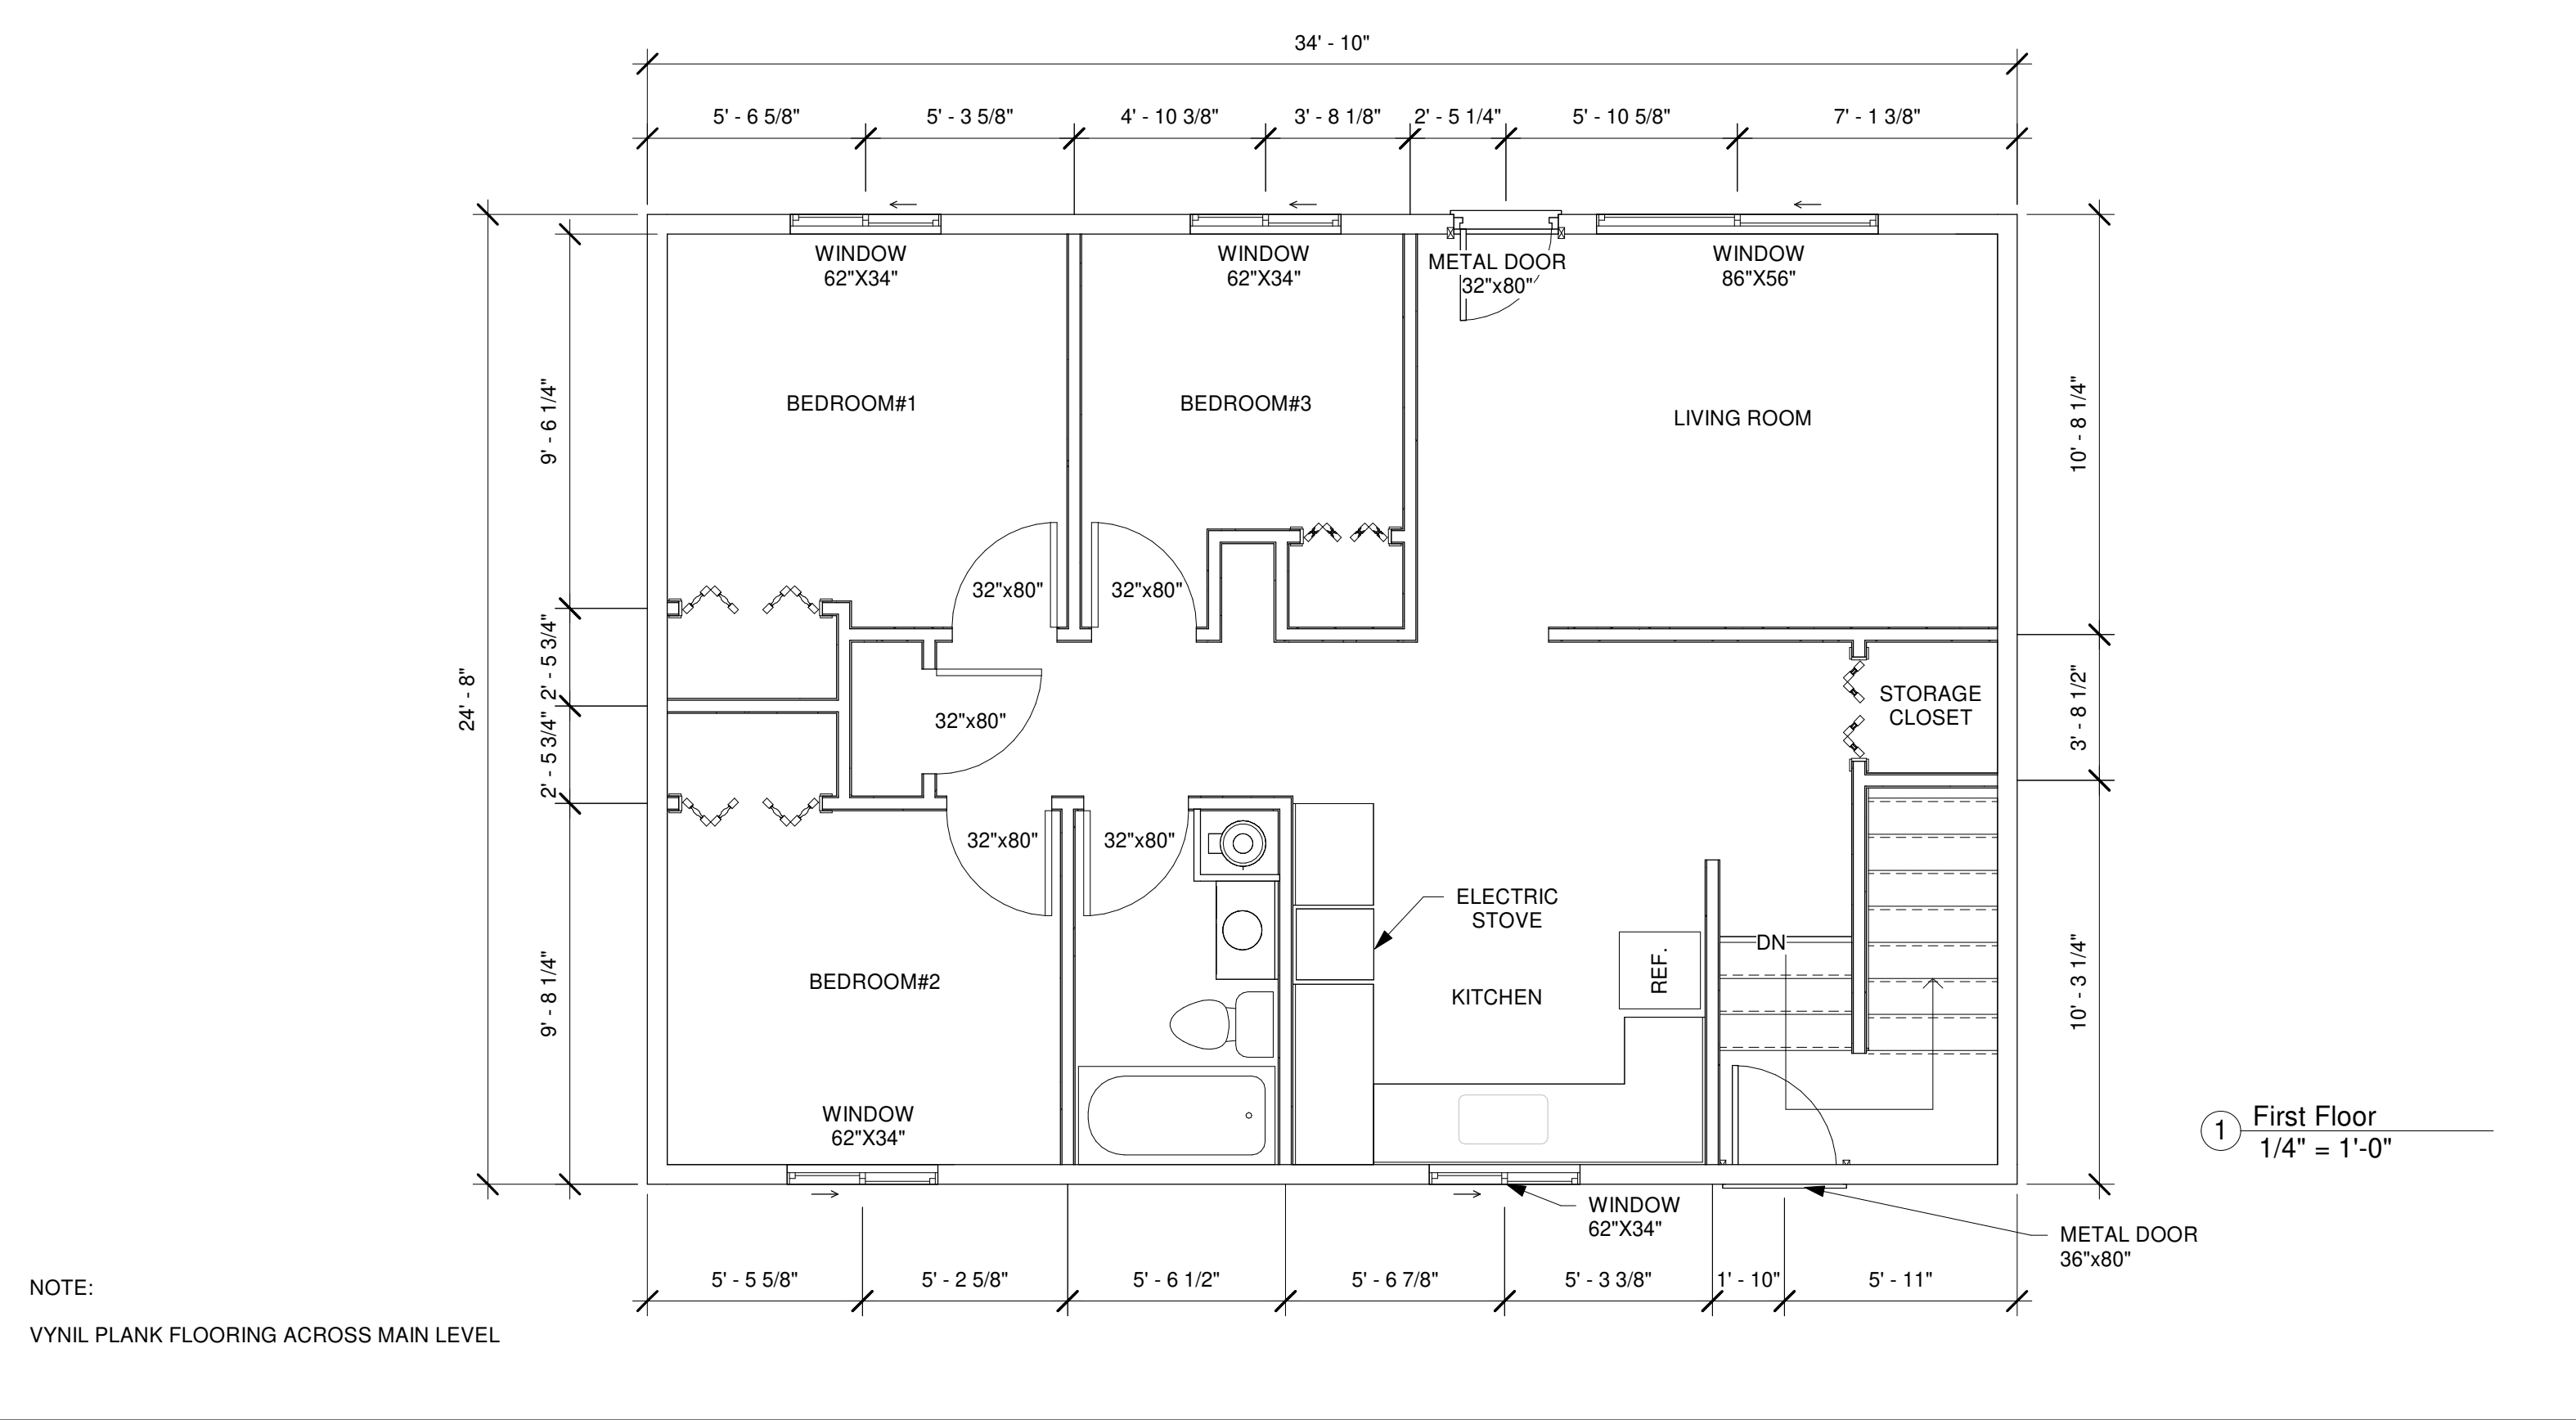

|  |
|--|
|  |
|  |

Gouvernement of Alberta  
Ft Chip house

| No. | Description | Date |
|-----|-------------|------|
|     |             |      |
|     |             |      |
|     |             |      |
|     |             |      |
|     |             |      |

| FIRST FLOOR PLAN |                |                    |
|------------------|----------------|--------------------|
| Project number   | Project Number | A1                 |
| Date             | 06/07/2026     |                    |
| Drawn by         | KG             |                    |
| Checked by       | LH             |                    |
|                  |                | Scale 1/4" = 1'-0" |